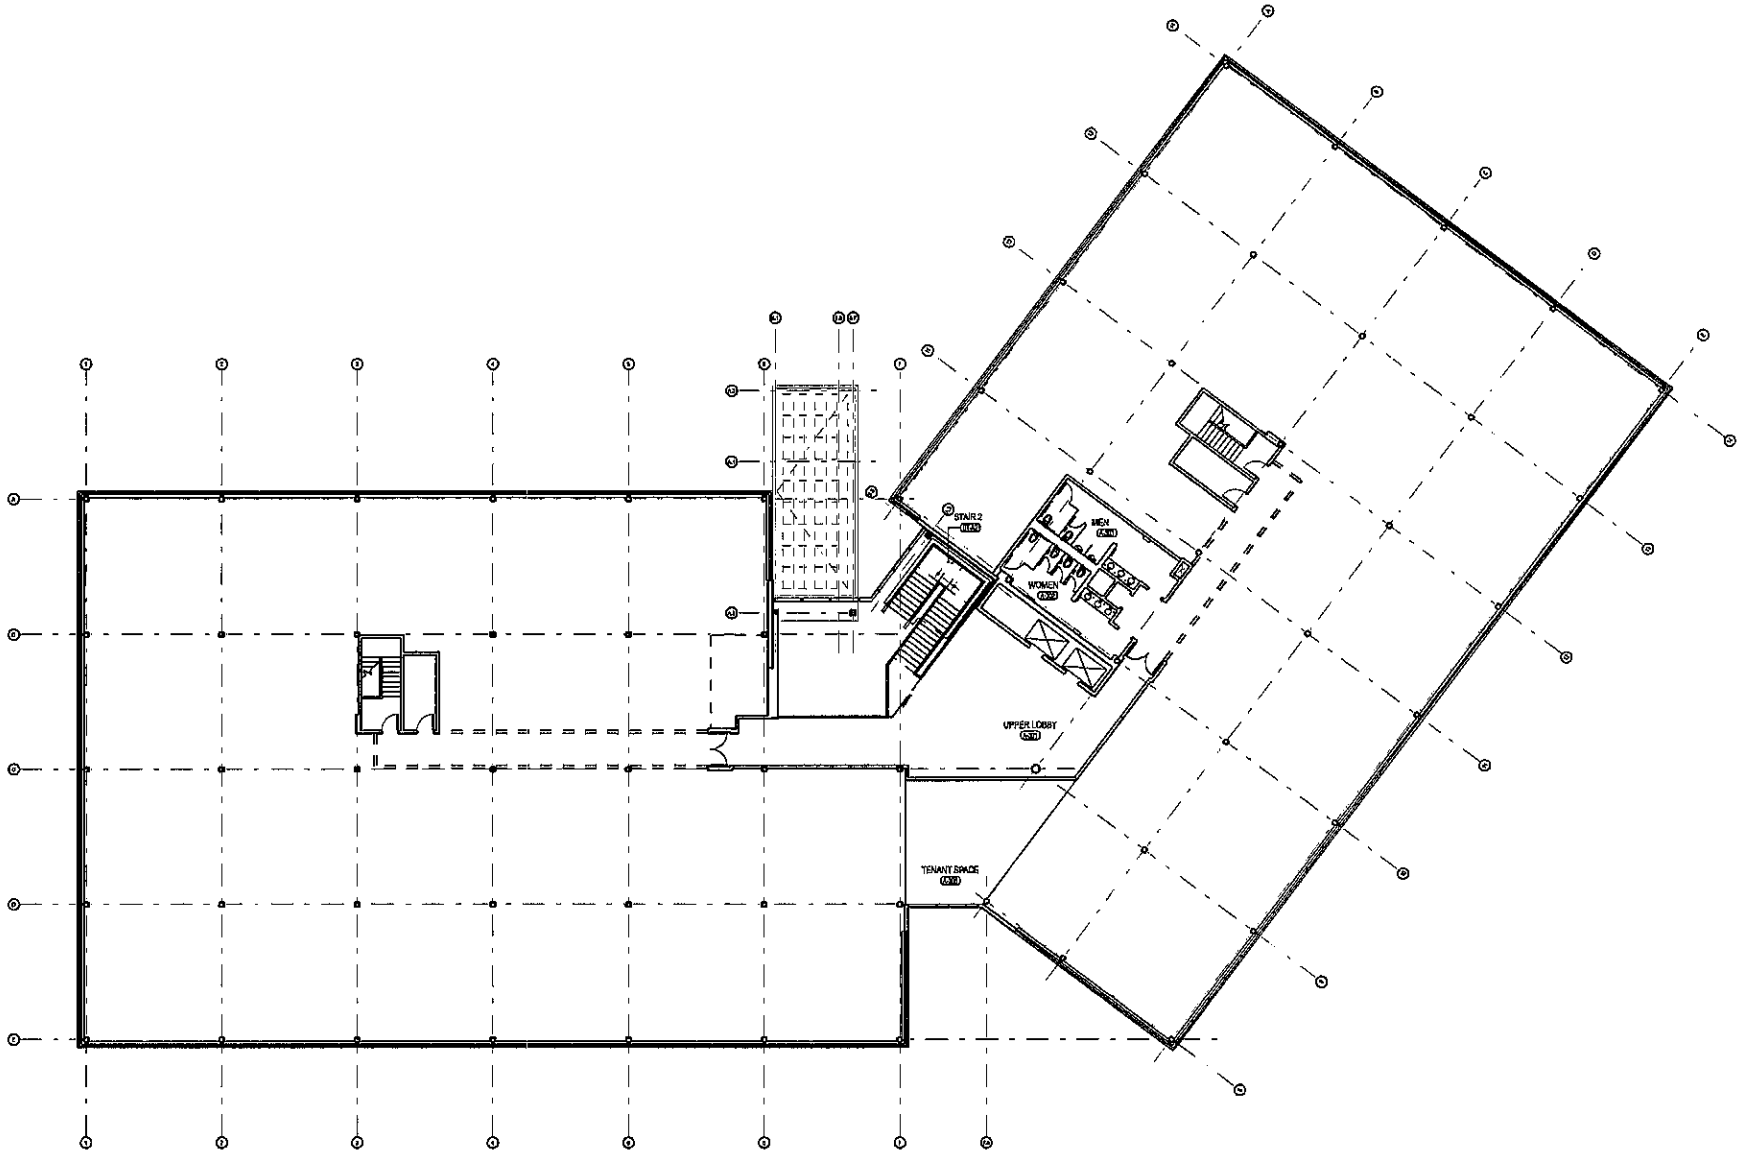

NTS

© 2005 ADD Inc

Hobbs Brook Management | ADD Inc

303 Wyman Street, Waltham, MA

Third Floor Plan

17 September 2007